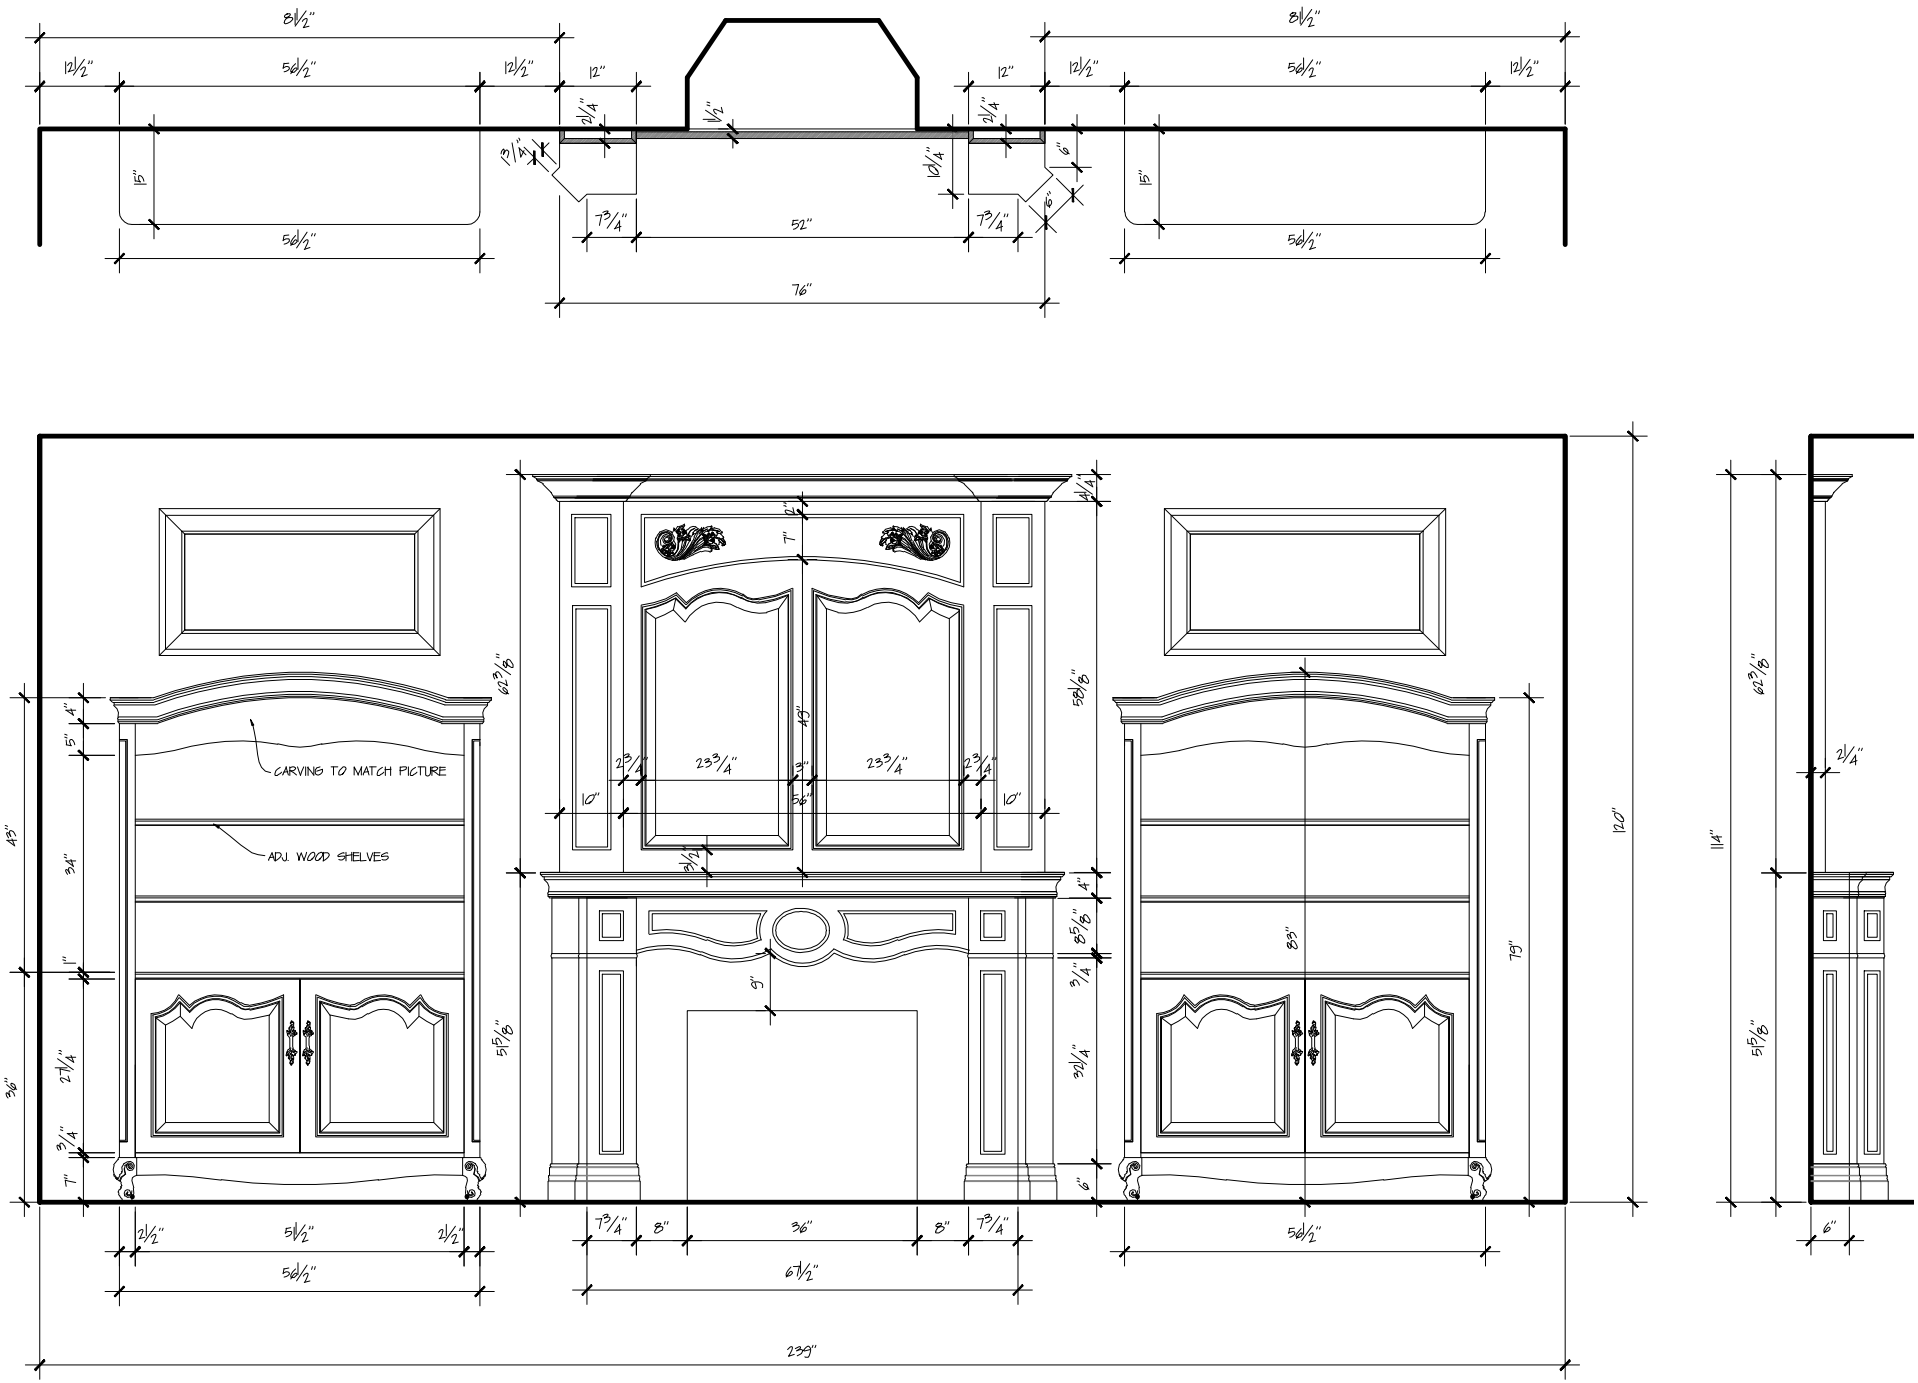

FAMILY ROOM FIREPLACE AND BOOKSHELVES
06.07.2008.